EQUIPMENT SCHEDULE

ITEM NO	QTY	EQUIPMENT CATEGORY
1	1	COFFEE BREWER
1A	1	FILTER SYSTEM, COFFEE/TEA BREWER
2	1	COFFEE GRINDER
3	1	ICE MAKER WITH BIN, CUBE-STYLE
4	1	DROP-IN DUMP SINK
5-6	1	SPARE NUMBER
7	1	UNDERCOUNTER REFRIGERATOR
8	1	ESPRESSO CAPPUCCINO MACHINE
8A	1	FILTER SYSTEM, ESPRESSO MACHINE
9	1	ESPRESSO GRINDER
10	1	DRIP PAN, GLASS RINSER
11	1	KNOCK CHUTE
12	1	TRASH CHUTE
13	1	SPARE NUMBER
14	1	DROP-IN HAND SINK
15	1	REFRIGERATOR, SANDWICH/SALAD PREP
16	1	SANDWICH / SALAD PREPARATION REFRIGERATOR
17	1	WORK TABLE W/ UNDERSHELF
18	1	HEATED CABINET/WARMER (FUTURE)
19	1	TOASTER, CONVEYOR
20	1	CIBO RAPID COOK OVEN
21-22	1	SPARE NUMBER
23	1	BAGEL DISPLAY (NIC)
24-29	1	SPARE NUMBER
30	1	BAGEL FORMER (NIC)
31	1	WALK IN COOLER (NIC/EXISTING)
32	1	WALK IN COOLER MECHANICALS (NIC/EXISTING)
33	1	WALK IN SHELVING (TBD/NIC)
34	1	SPARE NUMBER
35	1	DUNNAGE RACK
36	1	SINK, HAND, WALL MOUNT
37	1	THREE (3) COMPARTMENT SINK
38	1	SHELF, DRAINAGE
39	1	MIXER, FLOOR (NIC)
40	1	MIXER, SPIRAL DOUGH
41-44	1	SPARE NUMBER
45	1	KETTLE, STATIONARY
46	1	CONDENSATE HOOD
47	1	SPARE NUMBER
48	1	PREP TABLE W/ SINK & UNDERSHELF
49	1	SHELVING, WALL MOUNTED
50	2	STACKED GAS CONVECTION OVENS
51	1	CONDENSATE HOOD
52-54	1	SPARE NUMBER
55	2	BUN / SHEET PAN RACK (NIC)
56	1	MOP SINK (NIC)

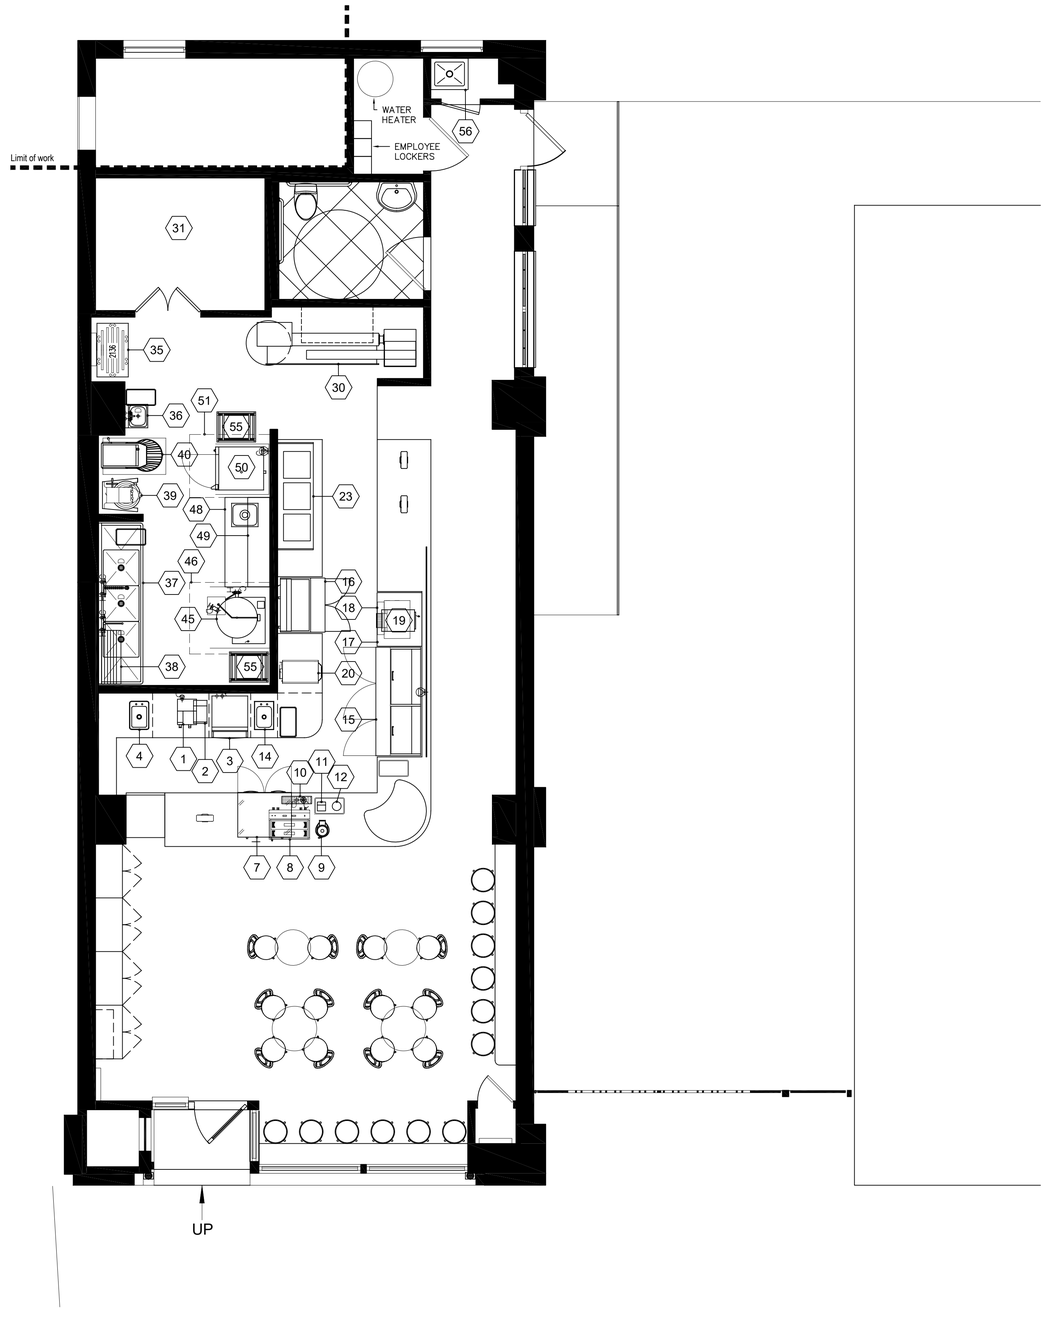

DESIGN DEVELOPMENT
Not for Construction
THESE ARE DESIGN DEVELOPMENT PLANS INTENDED TO PROVIDE PROGRESS OF DESIGN AND ARE SUBJECT TO CHANGE WITH THE DESIGN PROGRESS.

NOTE: UTILITIES FOR ALL EQUIPMENT NOT PROVIDED BY KEC NEED TO BE VERIFIED BY CONTRACTOR.

NOTE: NOT FOR CONSTRUCTION, FOR REFERENCE ONLY.

GRAPHIC SCALES
1/4"=1'-0"
0 2' 4' 8' 12'
CHECK GRAPHIC SCALES BEFORE USING

PROJECT:
BRICK STREET BAGEL
160 CHARLES ST
BOSTON, MA

BOSTON SHOWCASE COMPANY
Since 1913

Rev. No.	Date	Description

Title: FOOD SERVICE EQUIPMENT LAYOUT
Date: 2/25/26
Scale: 1/4"=1'-0"
Drawn: JLO
Checked:

JOB NUMBER:
DRAWING NUMBER: K-1.2
SHEET 1 of 1